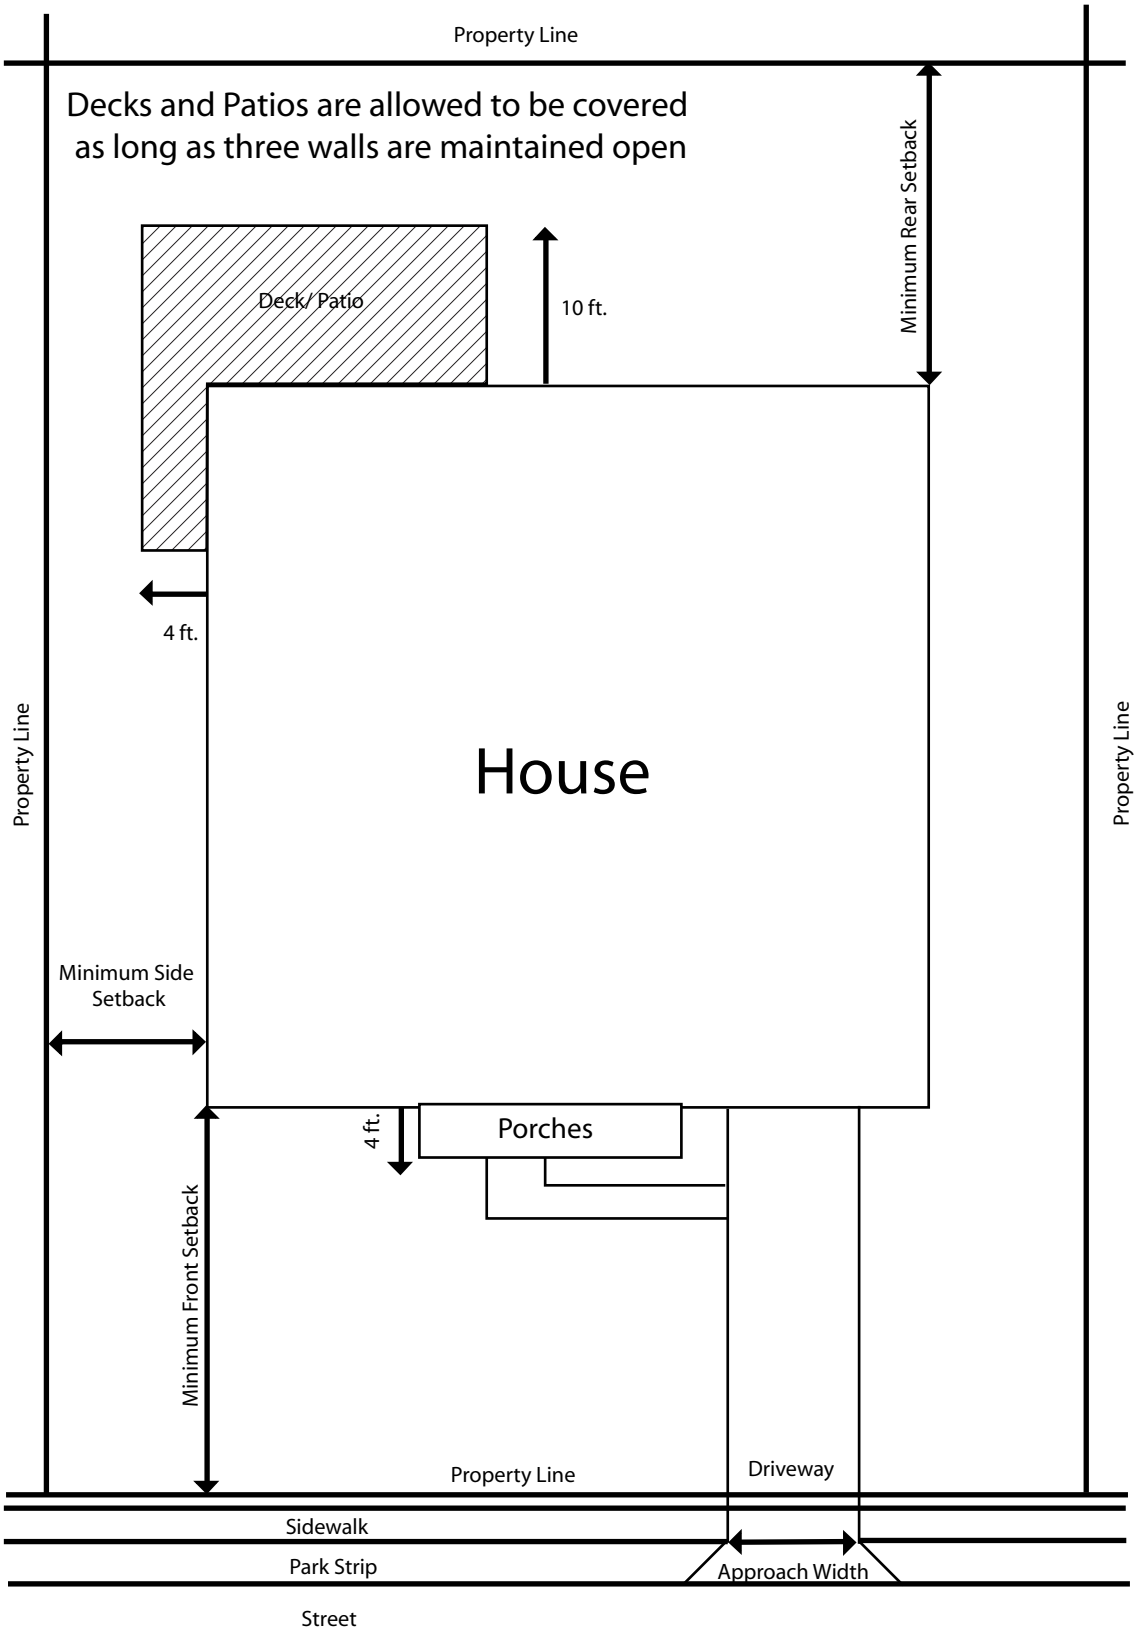

Decks, Patios and Walkout Basements can extend into the side yard 4 ft. and into the rear yard 10 ft. when the primary structure is at the minimum setback