LANE CLOSURE ON TWO LANE ROAD WITH LOW TRAFFIC VOLUMES

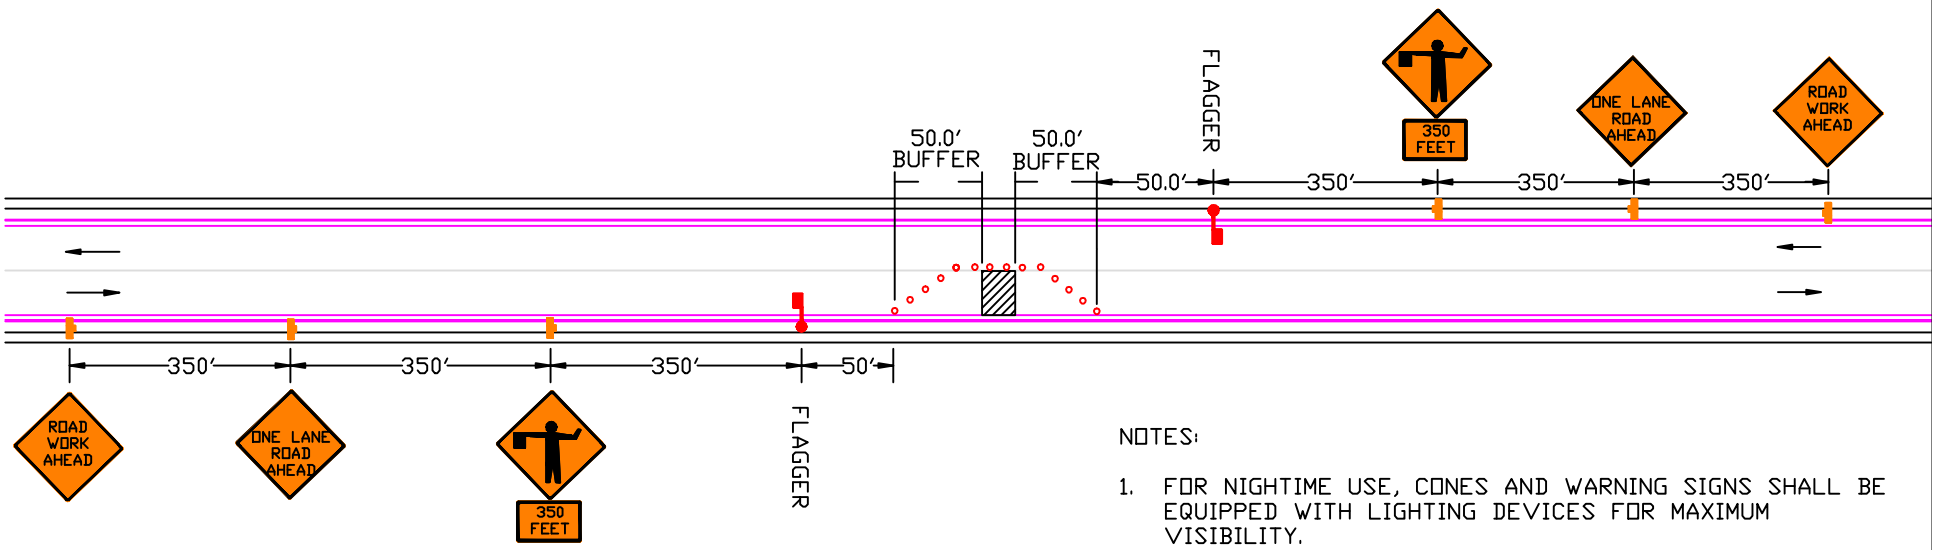

NOTES:

1. FOR NIGHTIME USE, CONES AND WARNING SIGNS SHALL BE EQUIPPED WITH LIGHTING DEVICES FOR MAXIMUM VISIBILITY.

2. NOT TO SCALE.